




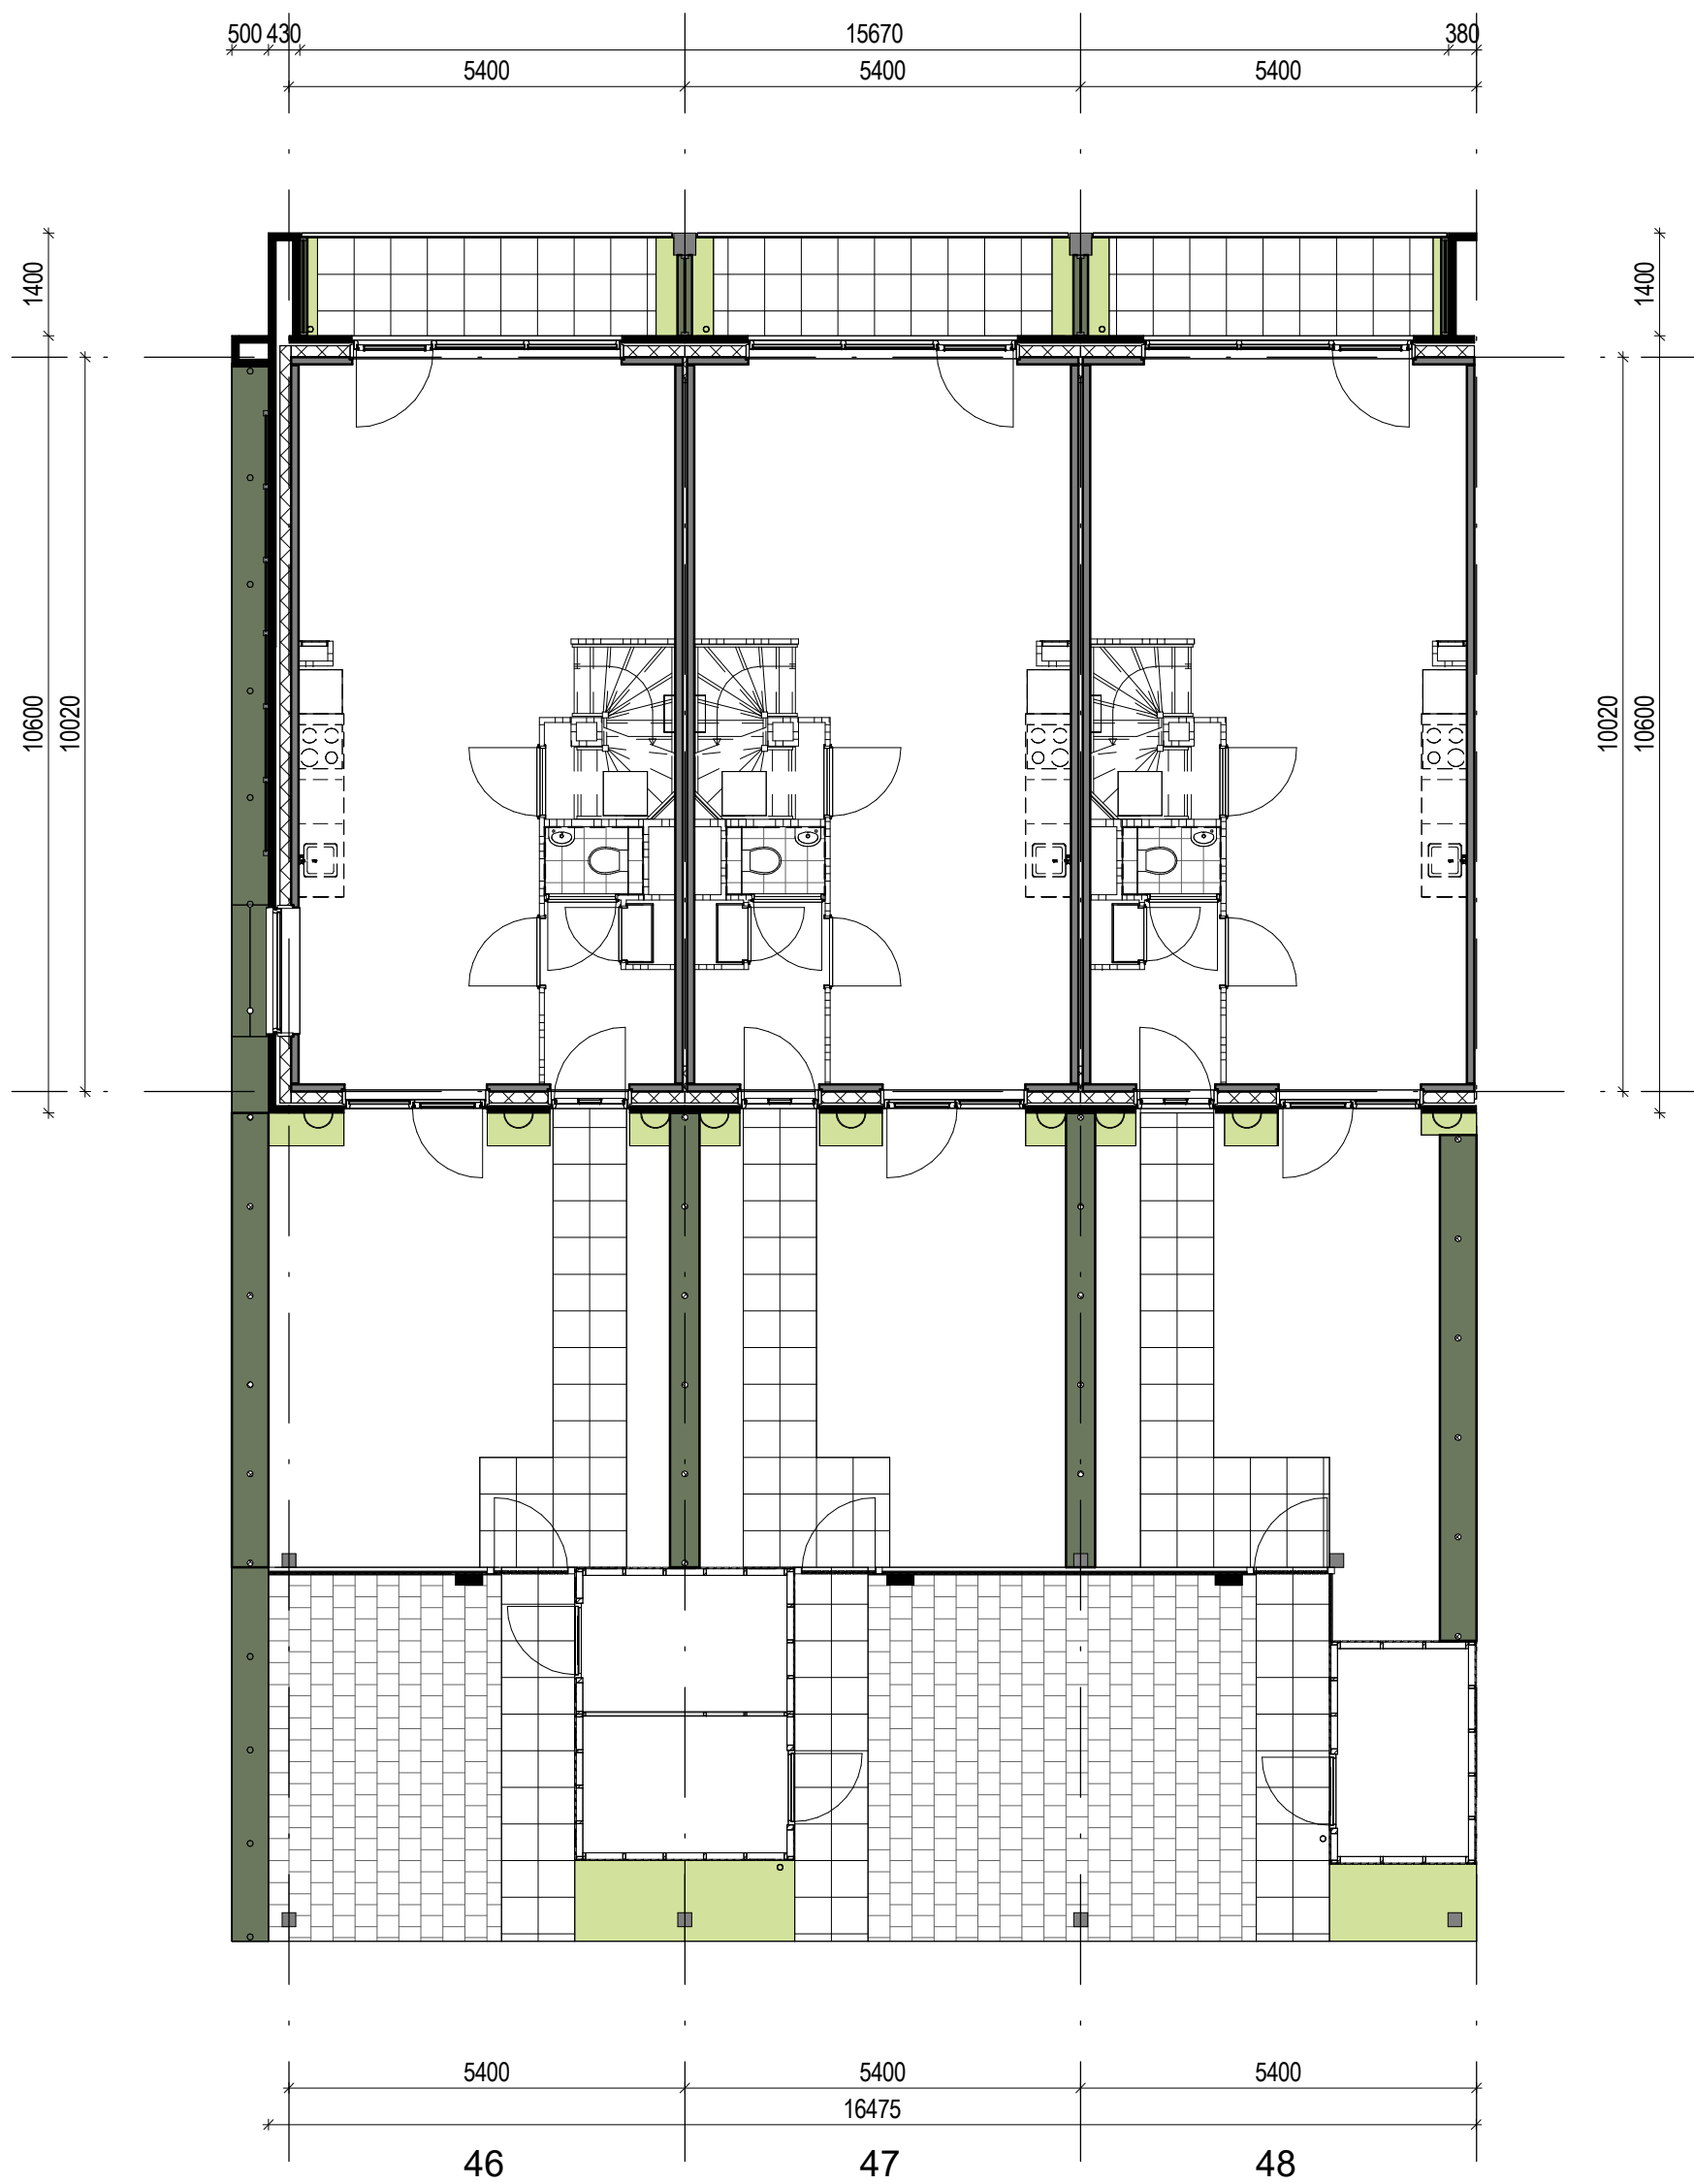


Begane grond
1 : 100

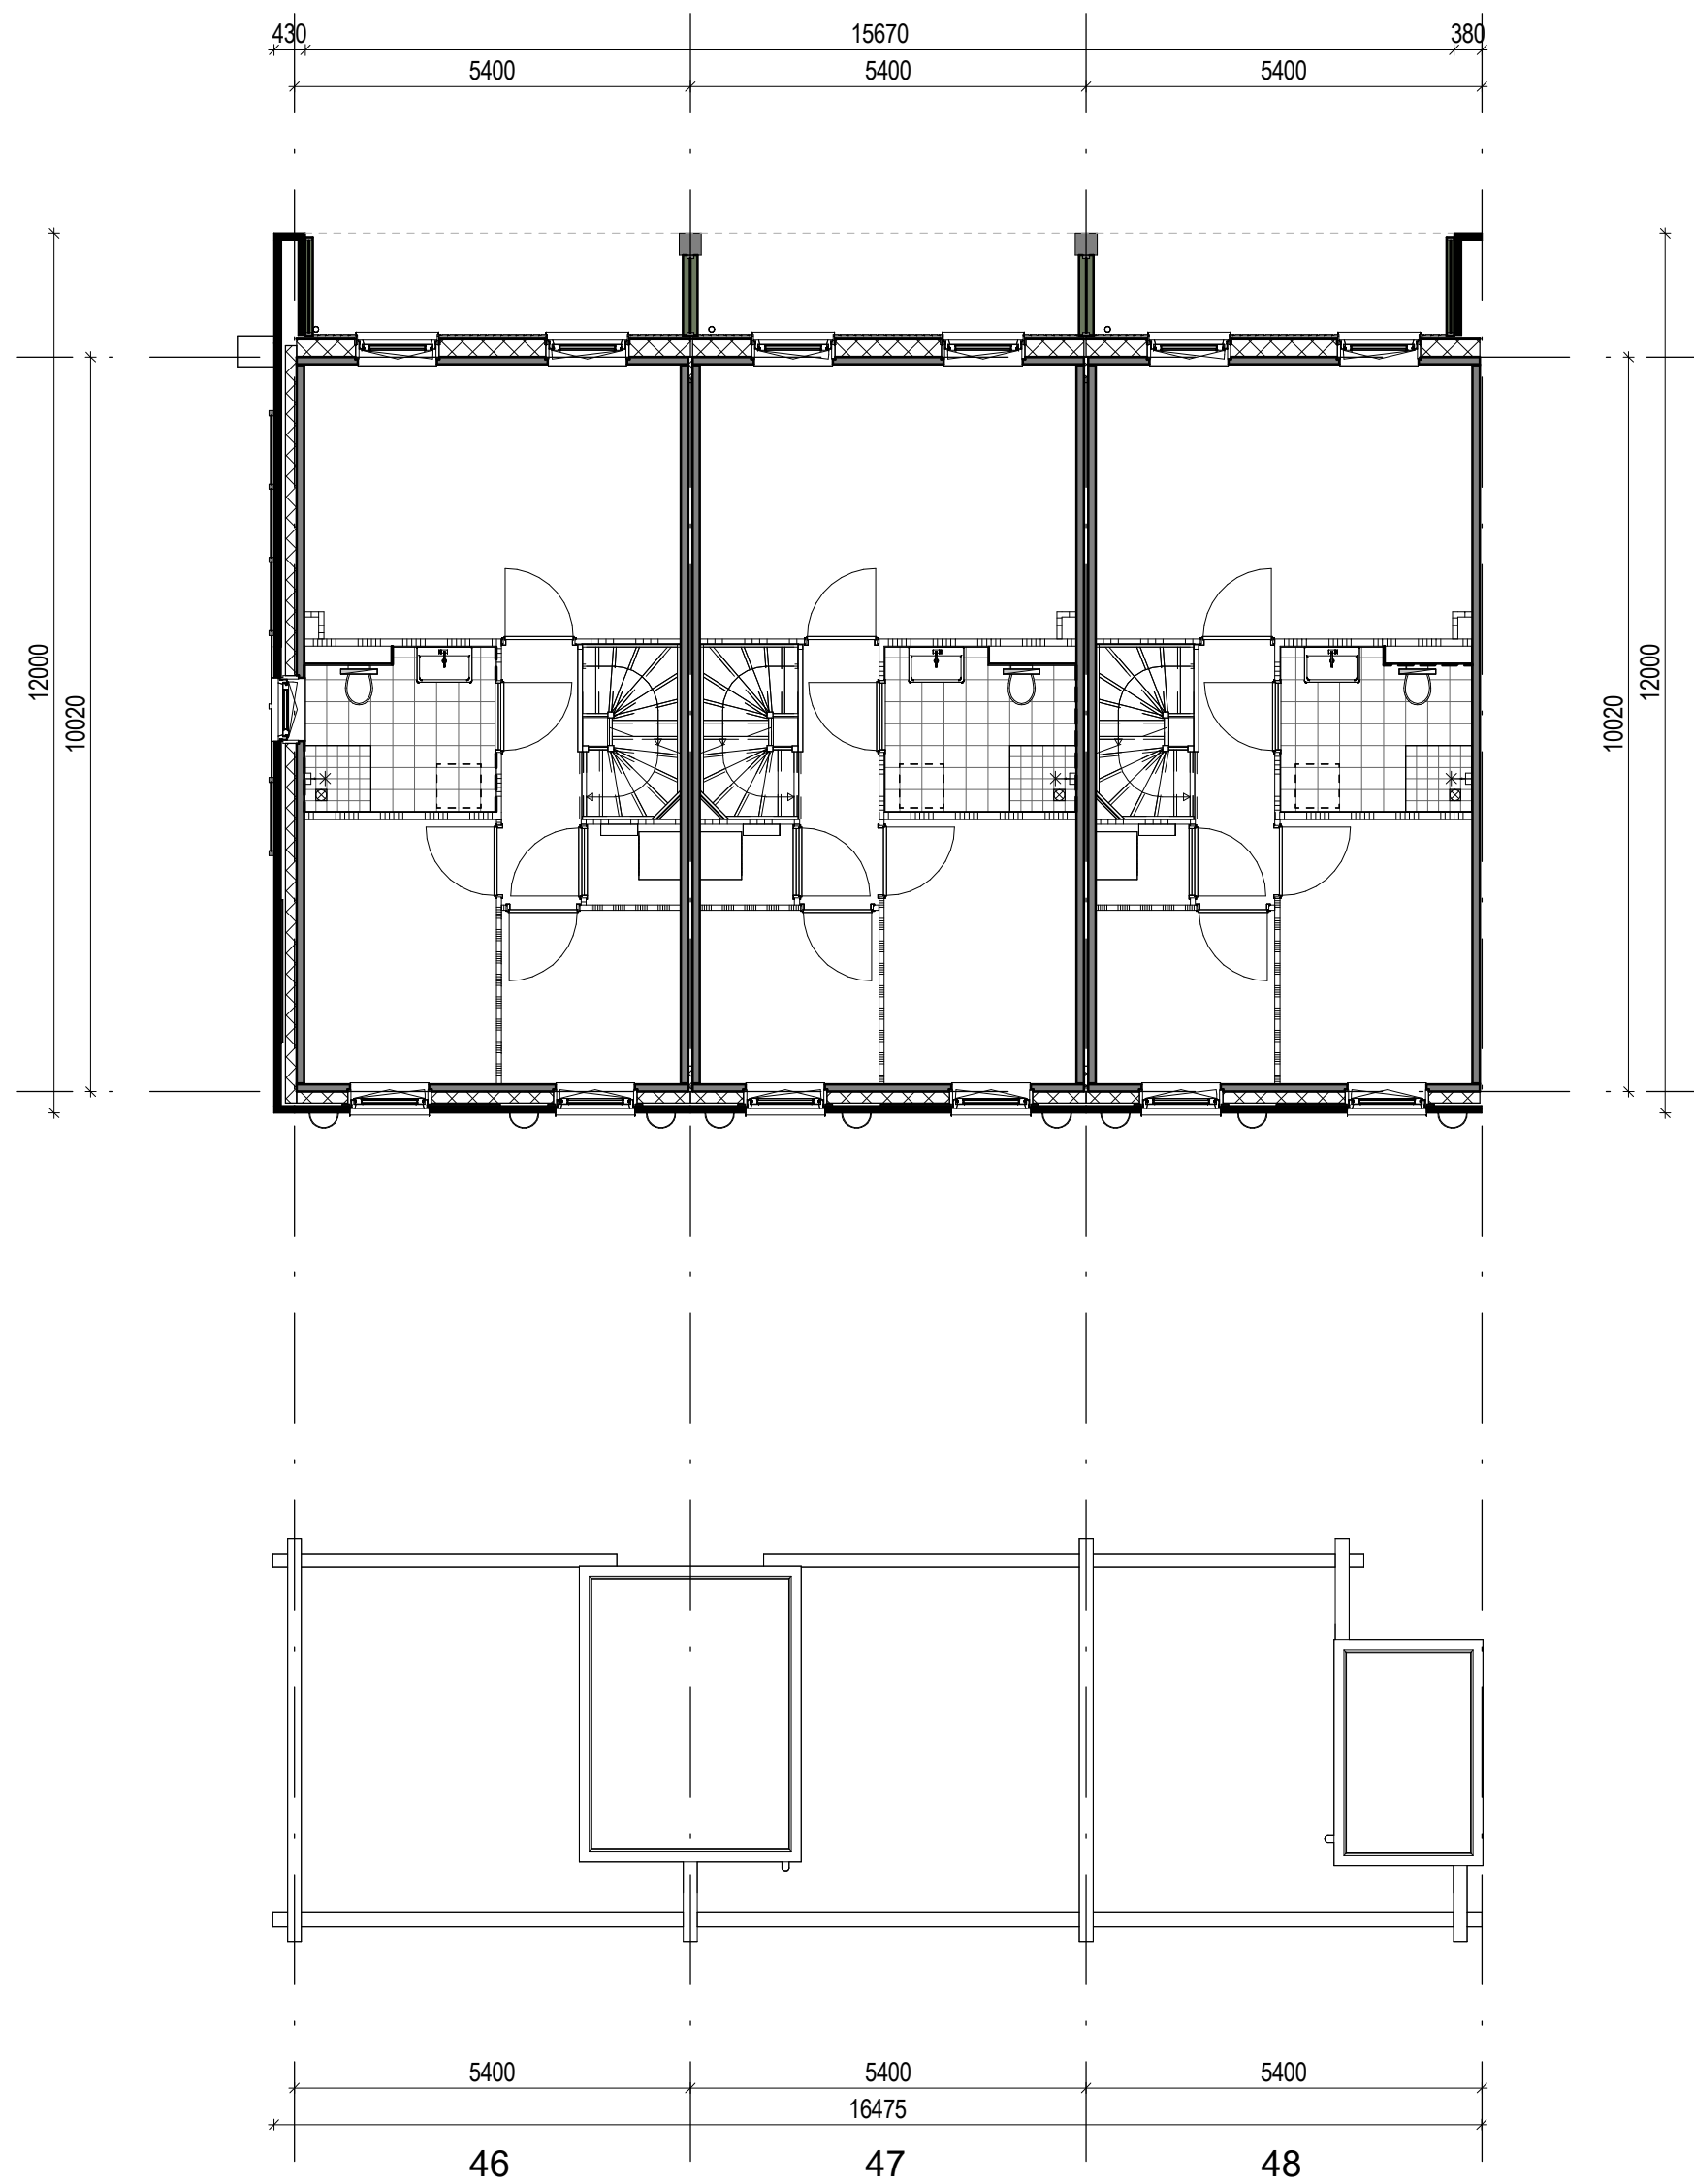

1^e verdieping
1 : 100

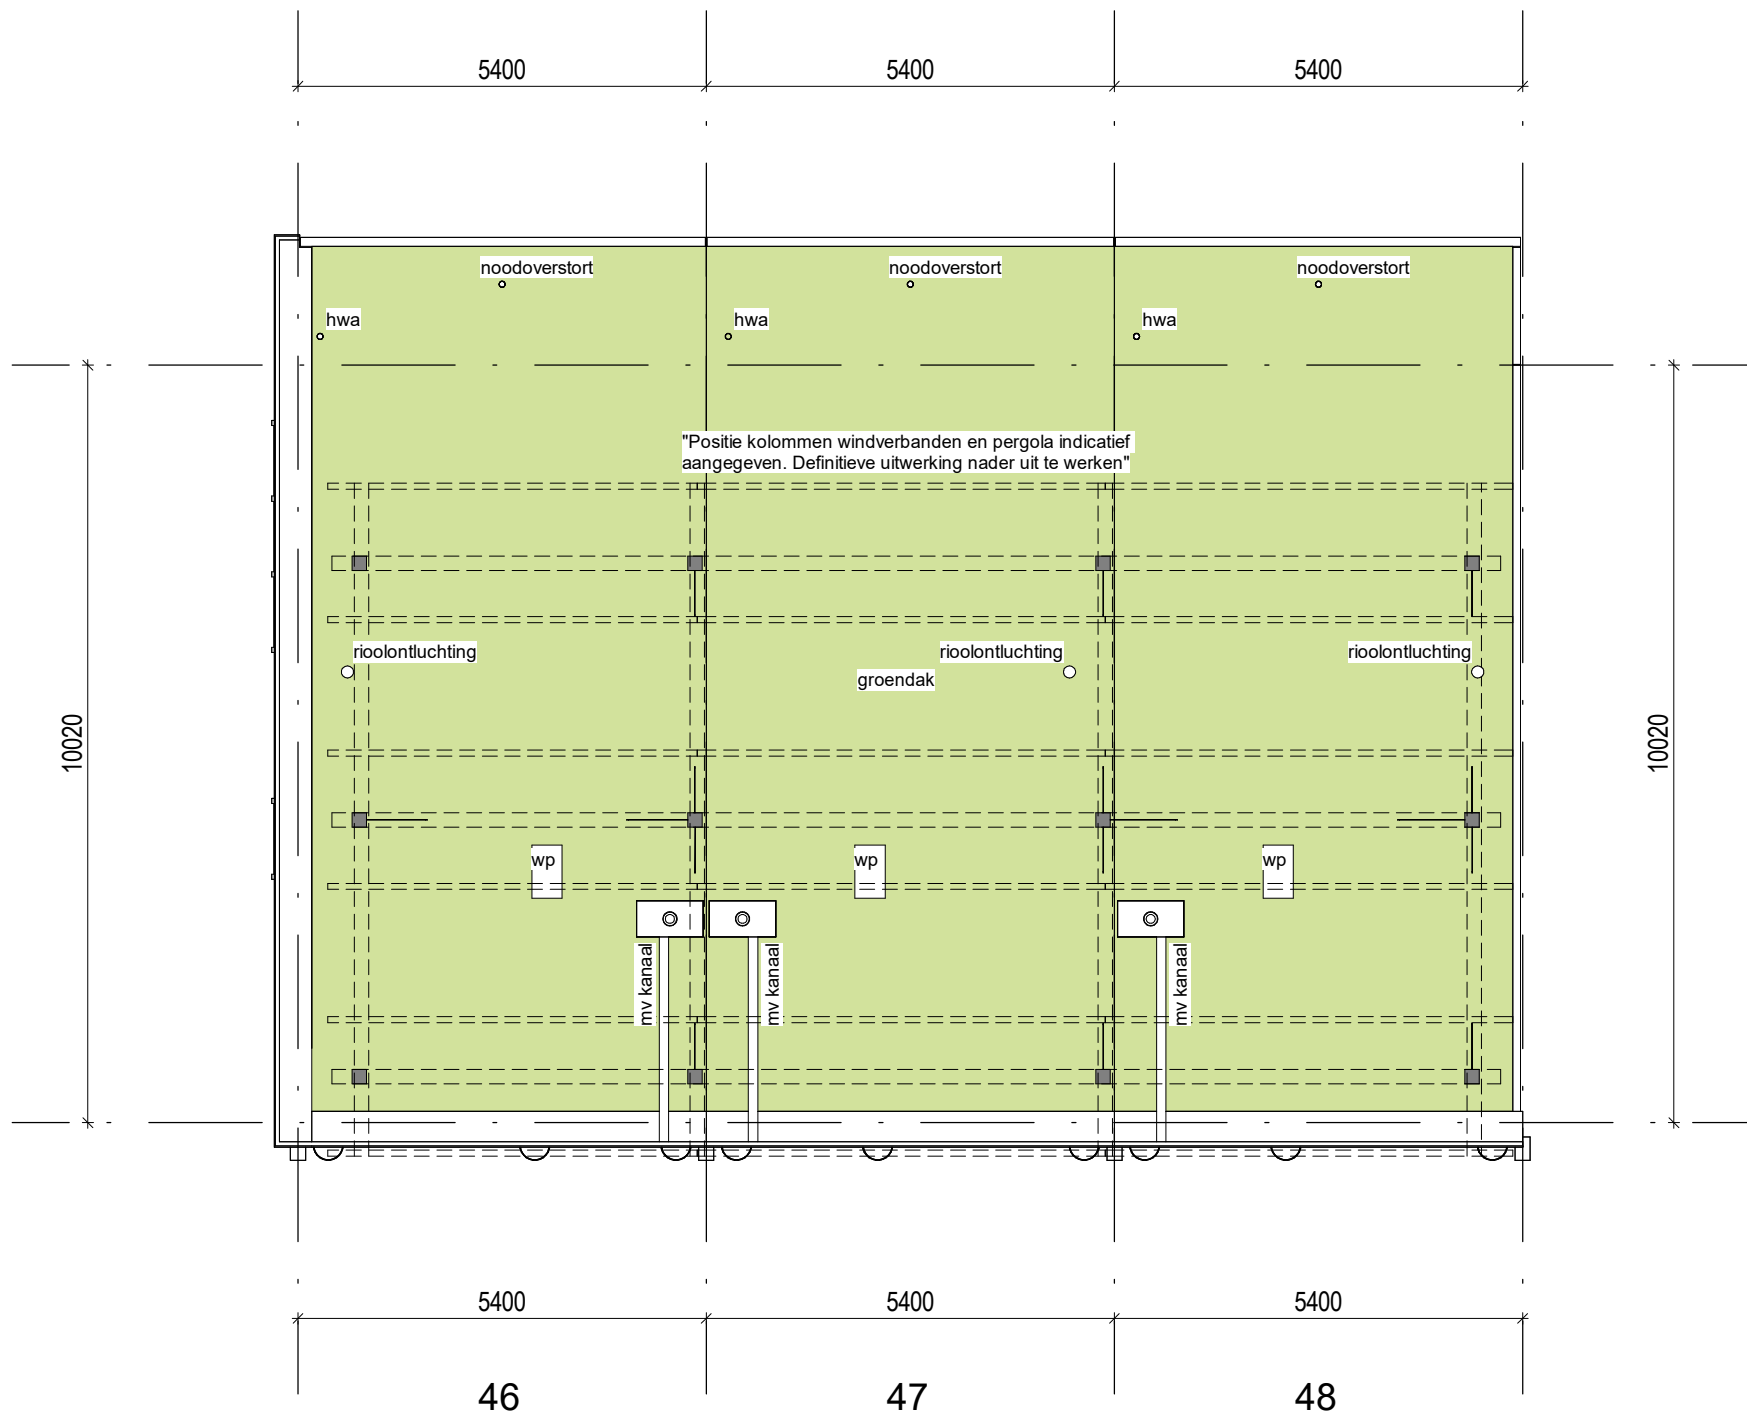

2^e verdieping (Dak)
1 : 100

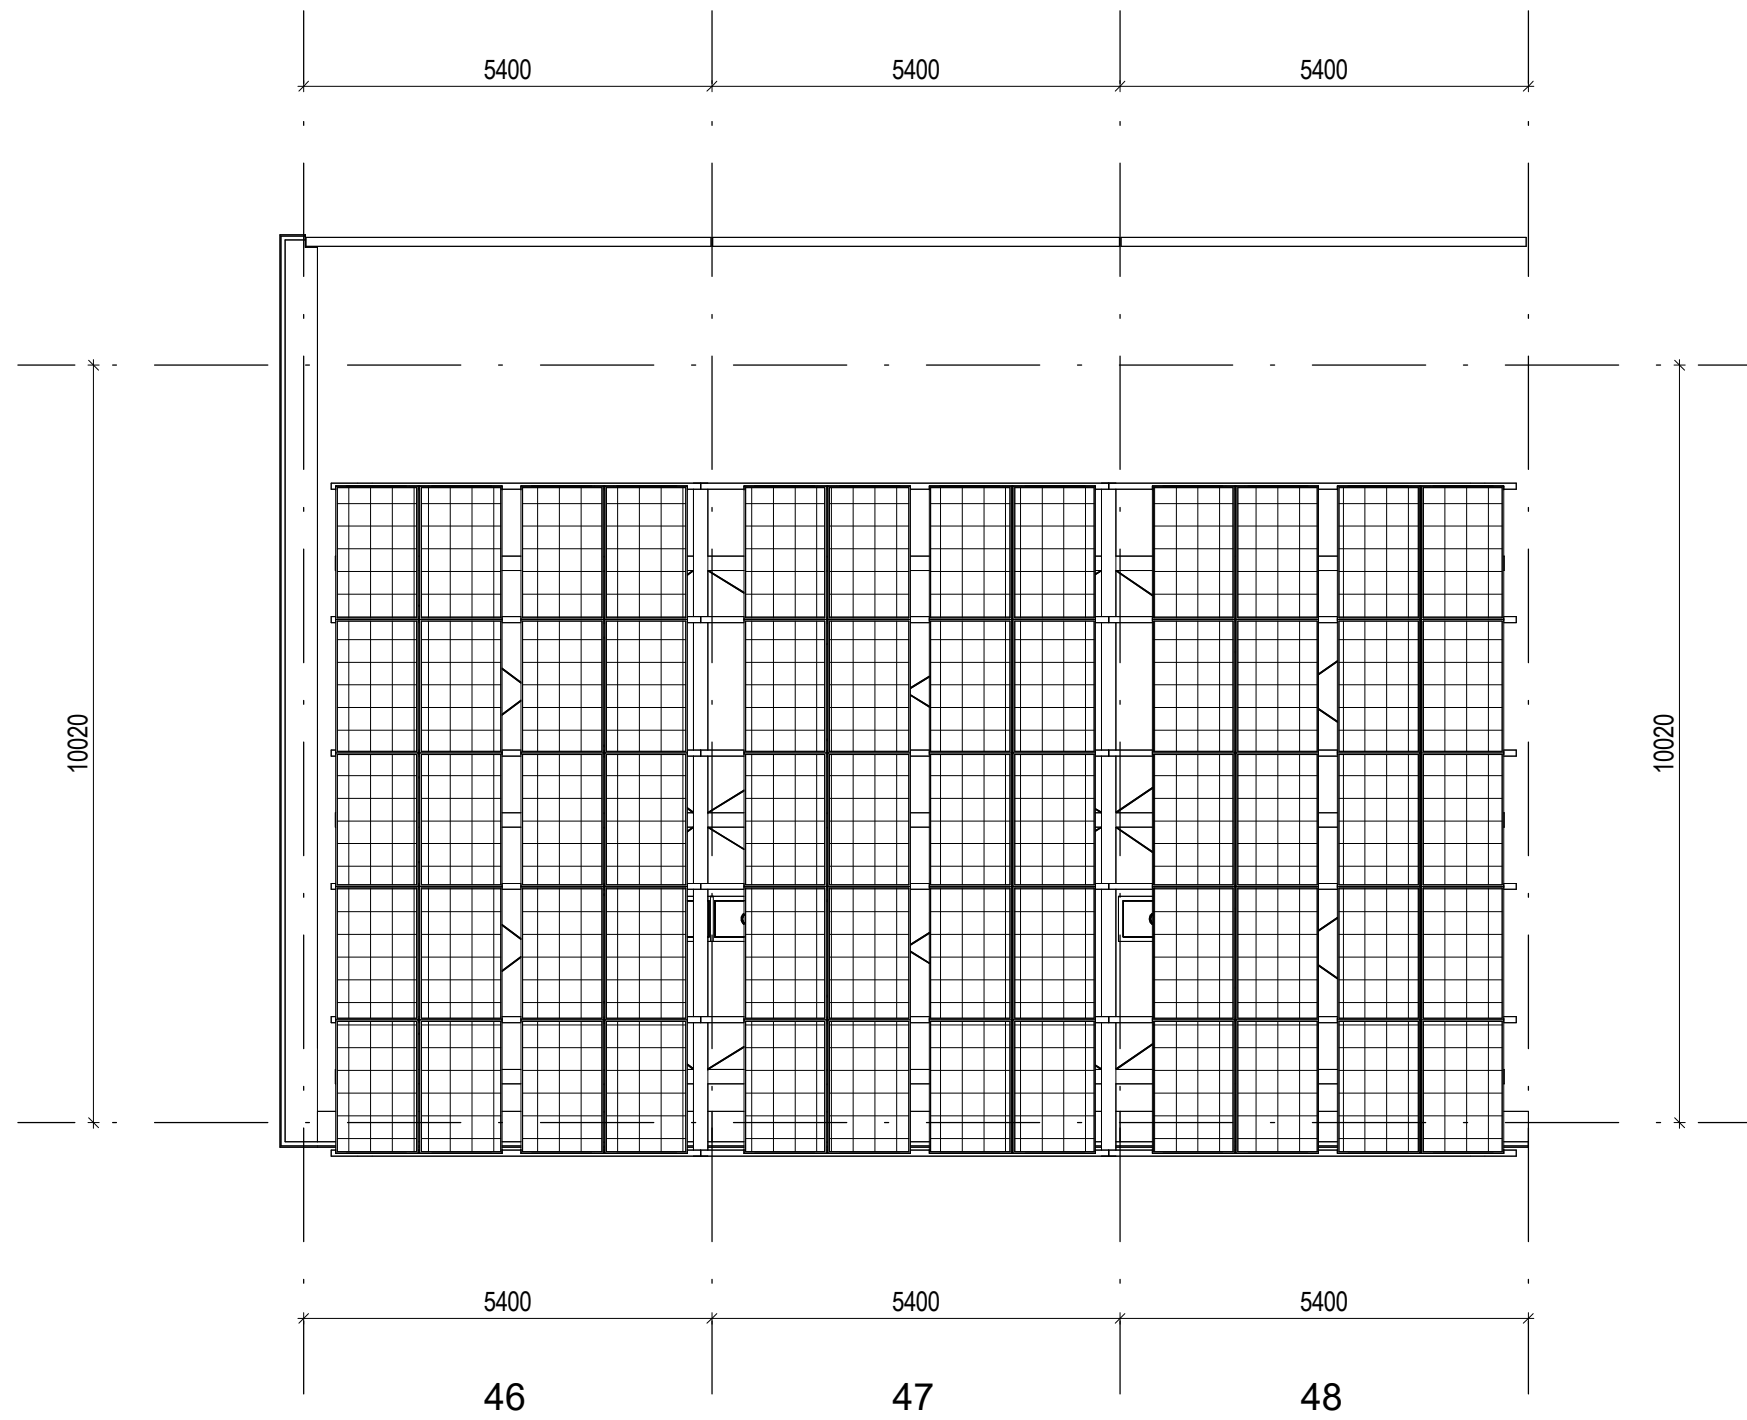

Dak pergola
1 : 100